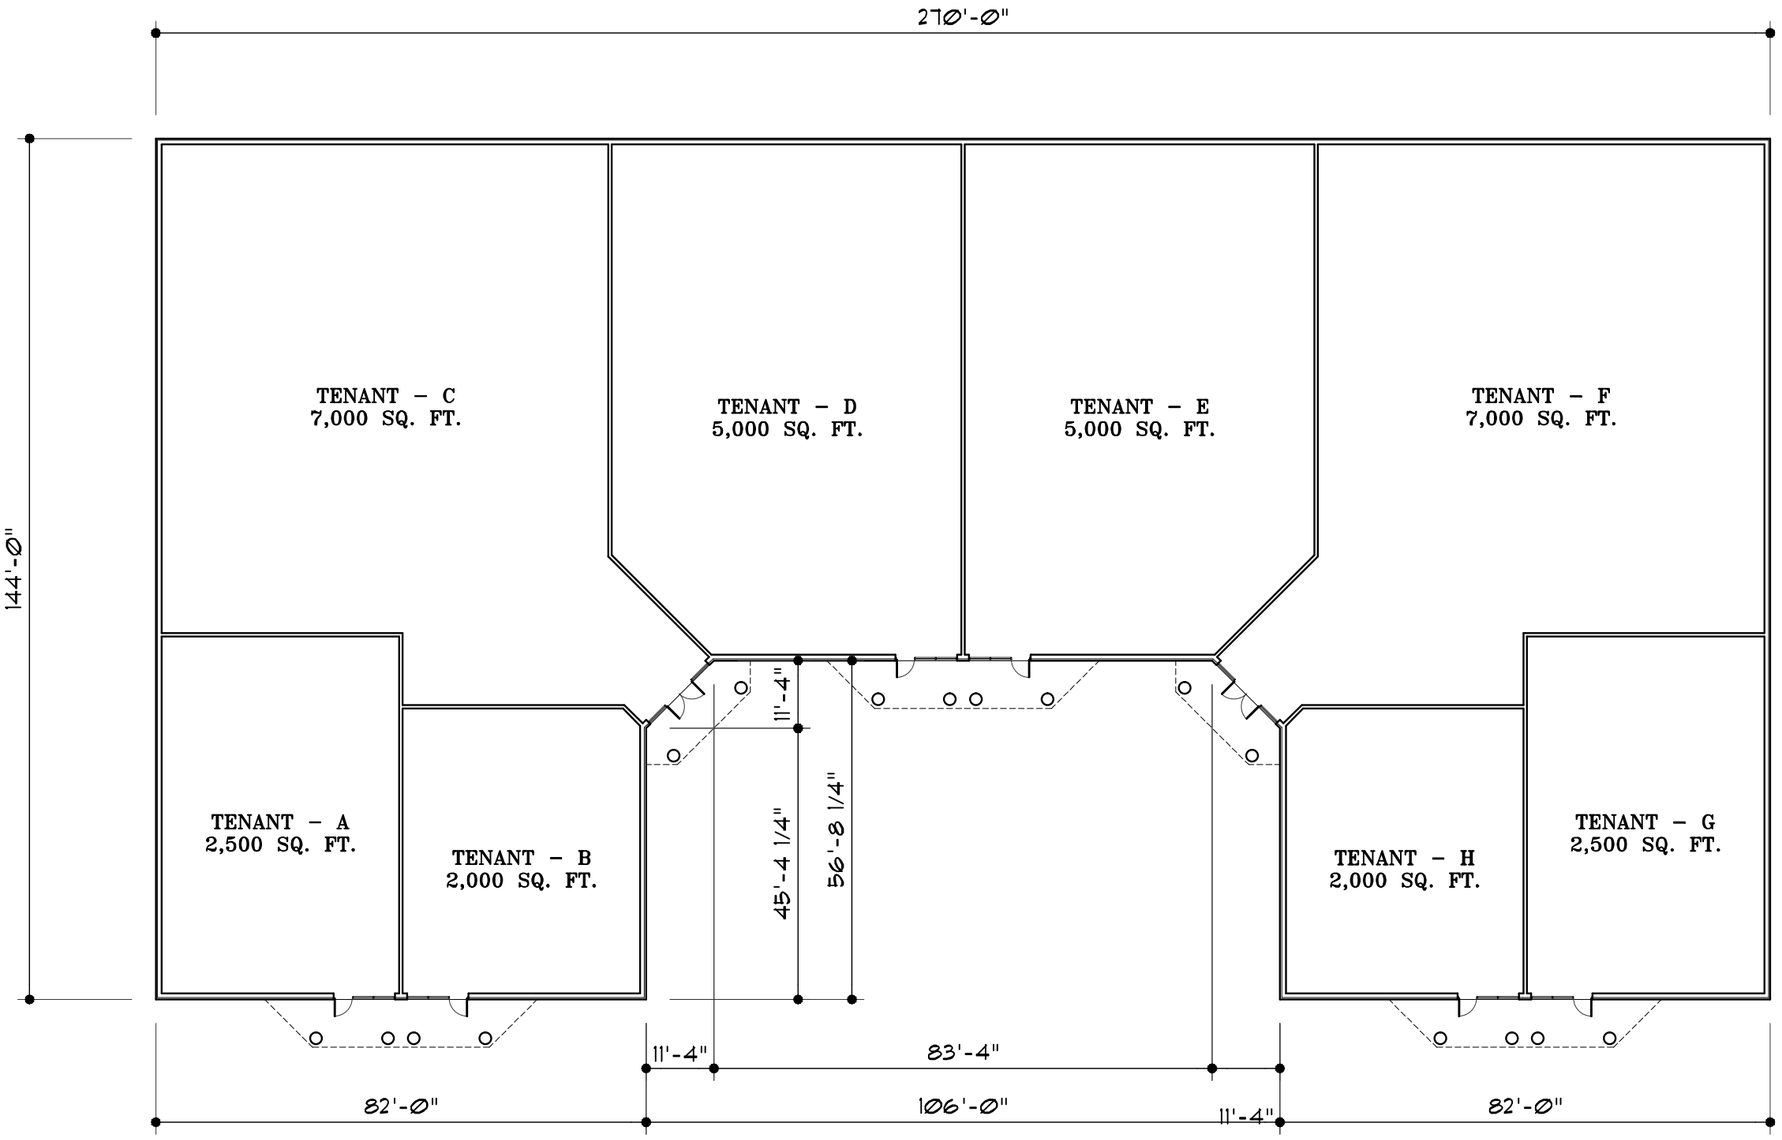

FLOOR PLAN

SCALE: 1/8" = 1'-0"

TOTAL BUILDING
33,000 SQ. FT.

FREEMAN MORGAN architects

FLOOR PLAN

INTERSTATE BUSINESS CENTER
AT OYSTER POINT
NEWPORT NEWS, VIRGINIA

03-25-10

A1.1

01 of 02